FOR REFERENCE ONLY

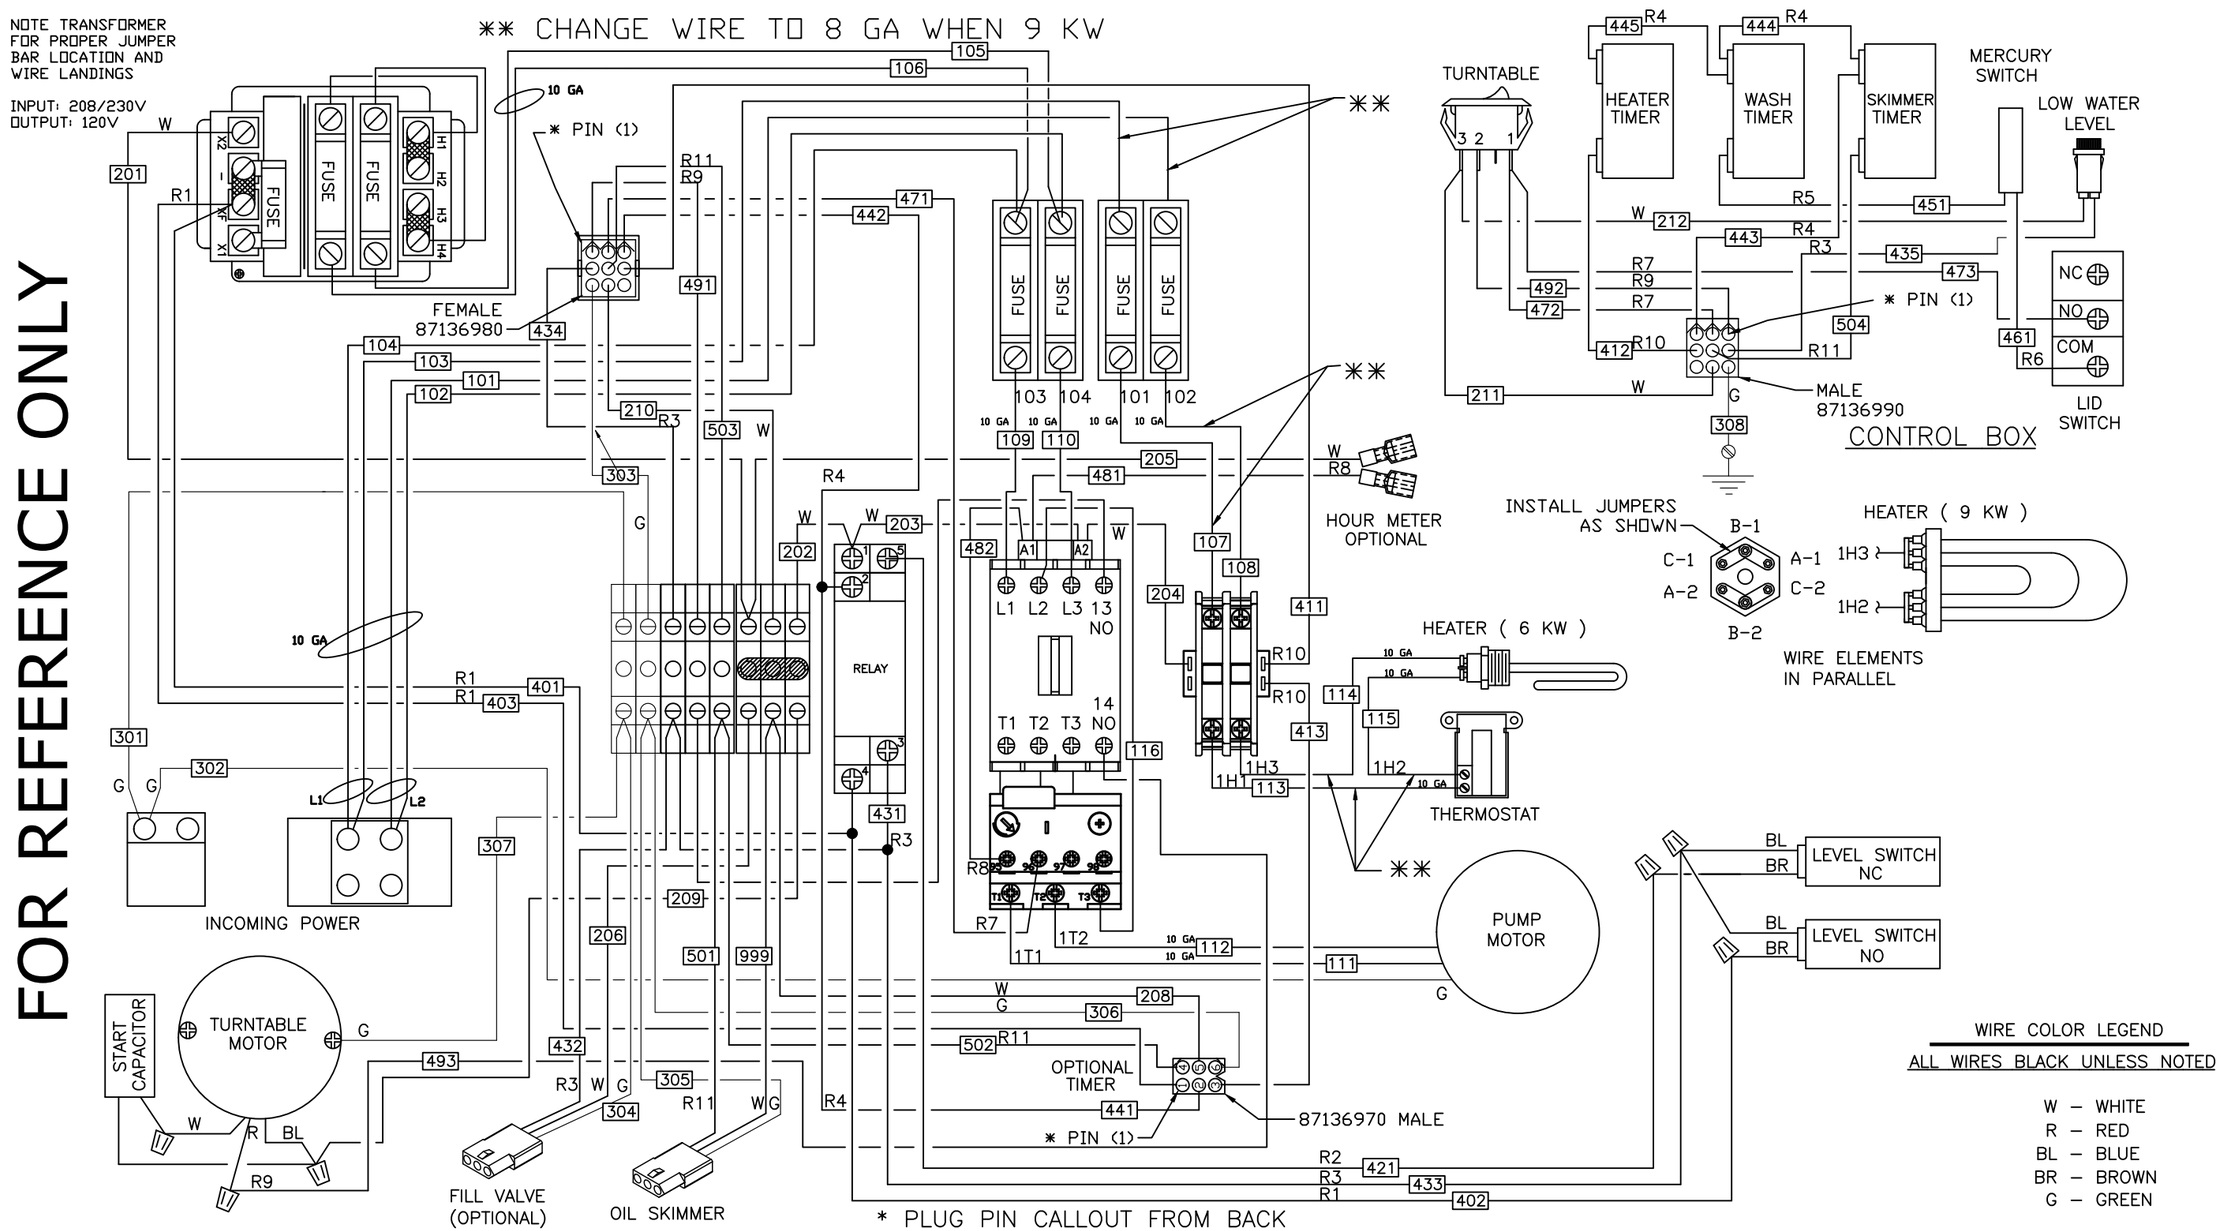

WIRE COLOR LEGEND

ALL WIRES BLACK UNLESS NOTED

W – WHITE
R – RED
BL – BLUE
BR – BROWN
G – GREEN

REVISIONS

REV.	ECN	DESCRIPTION	DATE	APPROVED
5		ADD 10 GA NOTE TO WIRES	1/12/2007	
A	5017812	UPDATE RELAY TO CURRENT	2/4/2014	DLA
B	502259	CHANGED TURNTABLE WIRING AND CHANGES MISC NOTES	7/24/2014	DLA
C	5023539	REROUTE ZONE B5 WIRES FROM TERMINAL BLOCK TO FUSE BLOCK. MAX 2 WIRES PER TERMINAL	2/20/2015	DLA
D	5029293	ADDED NUMBERED WIRE CALLOUTS	6/2/2017	DLA
E	1013	REVISED TRANSFORMER NOTE	5/9/2022	SW
F	1168	REROUTE WIRE 493	10/2/2023	KAK

TITLE: WIRING DIAGRAM, 208/230V 1PH

CUDA CLEANING SYSTEMS

PROPRIETARY AND CONFIDENTIAL
THE INFORMATION CONTAINED IN THIS DRAWING IS THE SOLE PROPERTY OF CUDA CLEANING SYSTEMS. ANY REPRODUCTION IN PART OR AS A WHOLE WITHOUT THE WRITTEN PERMISSION OF CUDA CLEANING SYSTEMS IS PROHIBITED.

600 21st ST SW
WATERTOWN, SD 57201

DRAWN BY: JCK
ENG APPR. KAK

SIZE	DWG. NO.	REV
B	9,807-590.0	F

DATE: 10/2/2023 6:23: PM

SHEET 1 OF 1